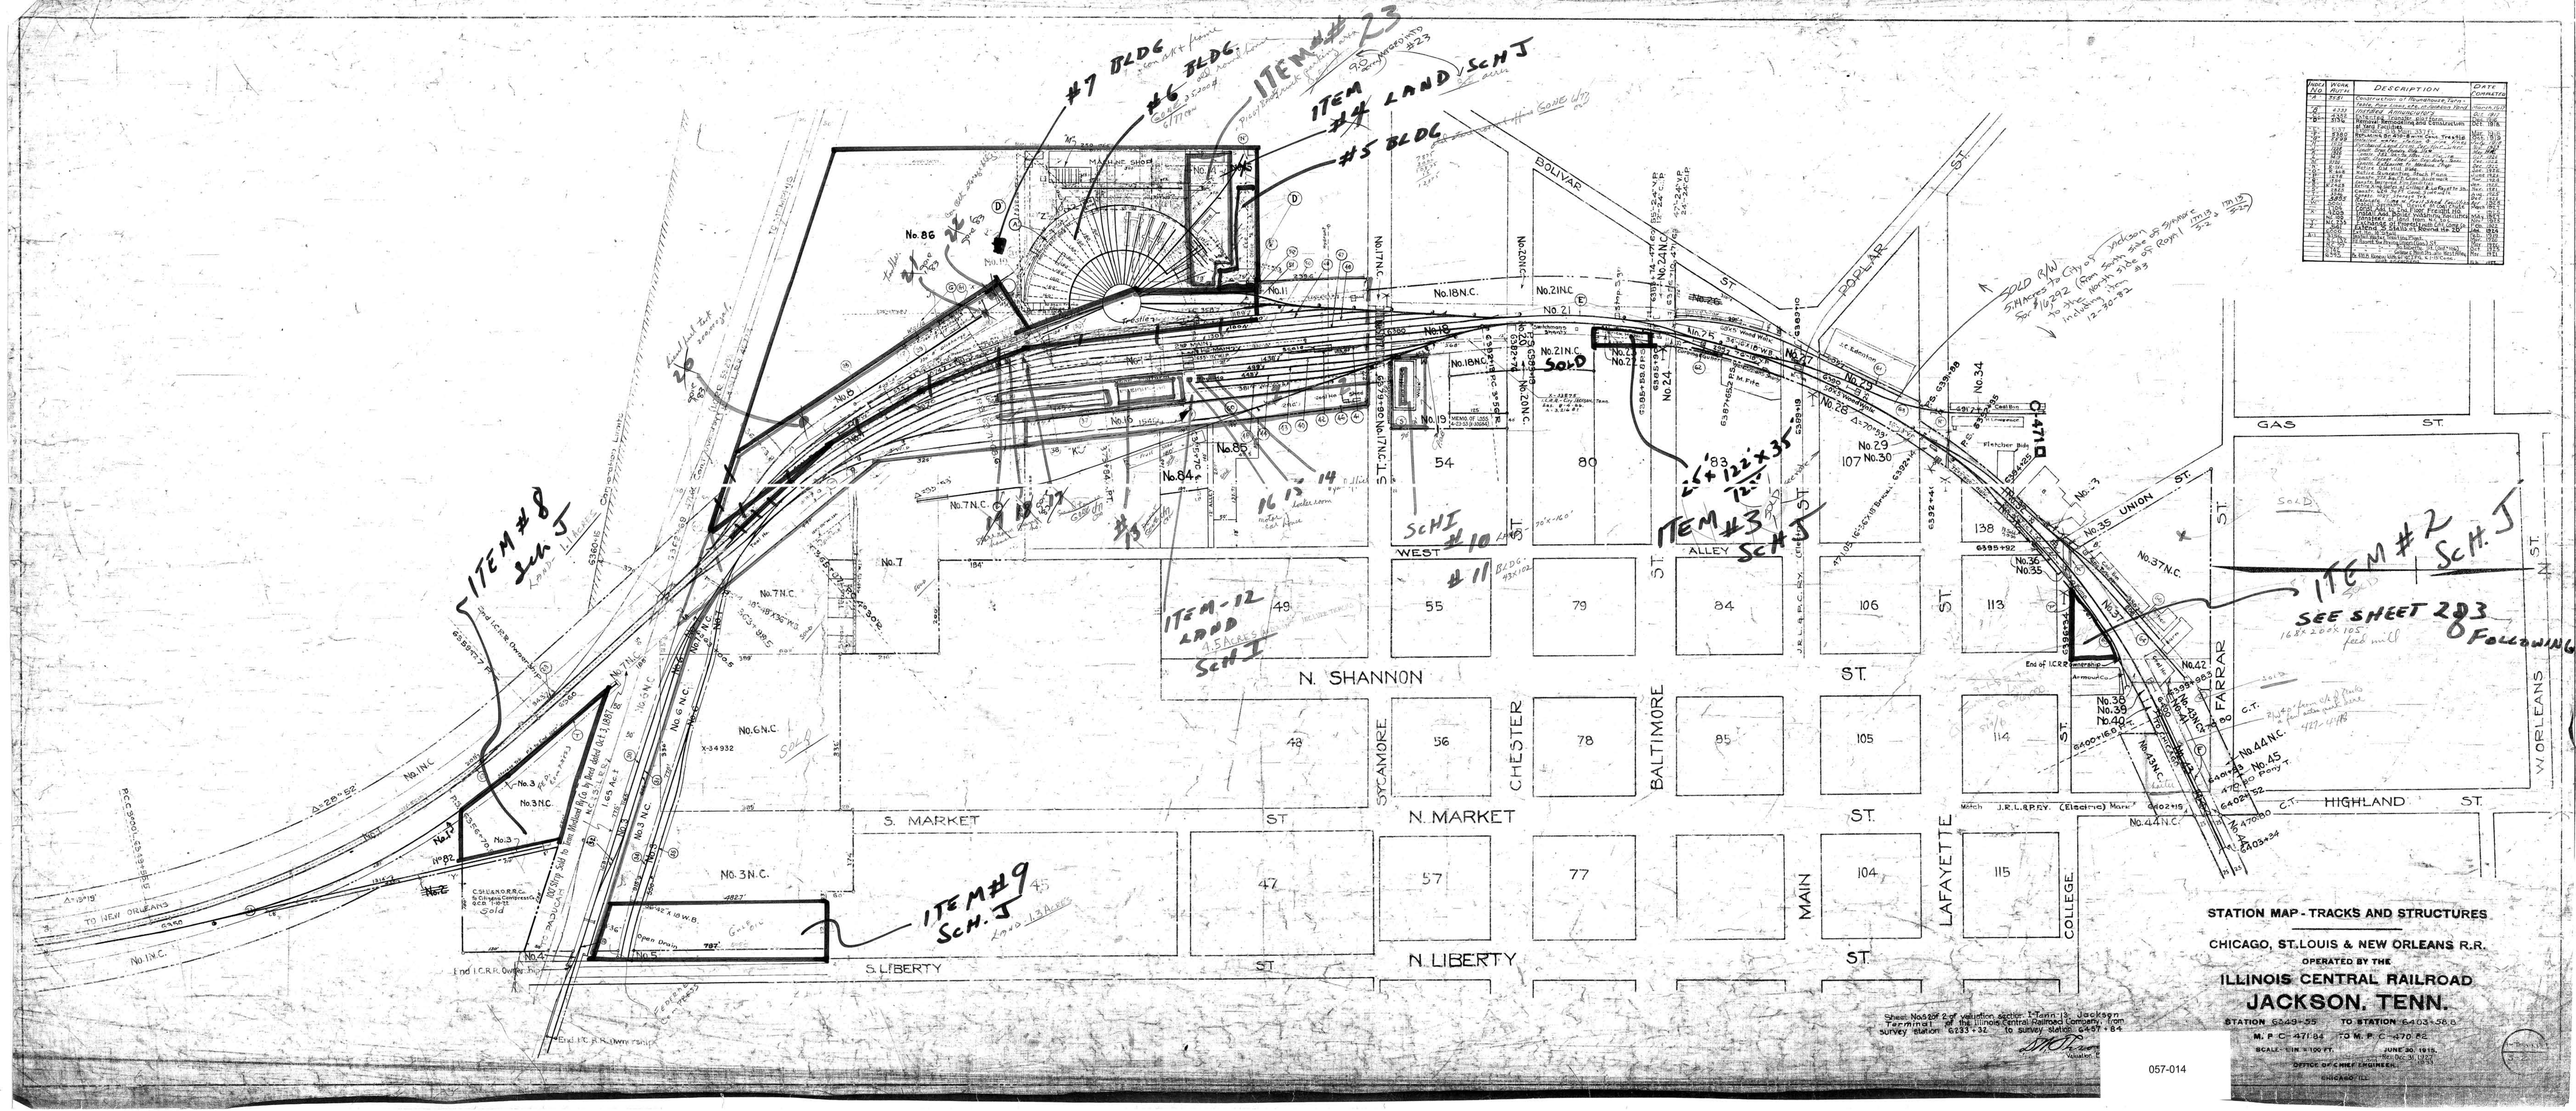
ITEM #7 BLDG
ITEM #6 BLDG
ITEM #23
ITEM #4 LAND Sch J
#5 BLDG
ITEM #8 Sch J
ITEM #3 Sch J
ITEM #2 Sch J
SEE SHEET 283 Following
ITEM #9 Sch J
ITEM-12 LAND Sch I
ITEM #10 LAND Sch I
#11 BLDG
SOLD
SOLD R/W
N. SHANNON ST.
S. MARKET ST.
N. MARKET ST.
S. LIBERTY ST.
N. LIBERTY ST.
WEST ALLEY
SYCAMORE
CHESTER
BALTIMORE
MAIN ST.
LAFAYETTE
COLLEGE
FARRAR
W. ORLEANS
BOLIVAR
POPLAR ST.
GAS ST.
UNION ST.
HIGHLAND ST.
TO NEW ORLEANS
End I.C.R.R. Ownership
STATION MAP - TRACKS AND STRUCTURES
CHICAGO, ST. LOUIS & NEW ORLEANS R.R.
OPERATED BY THE
ILLINOIS CENTRAL RAILROAD
JACKSON, TENN.
STATION 5849+55 TO STATION 5403+58.6
M. P. C 471.84 TO M. P. C 470.82
SCALE - 1 IN. = 100 FT. JUNE 30, 1915
OFFICE OF CHIEF ENGINEER
CHICAGO, ILL.
057-014